PIEDMONT PARKWAY FEASIBILITY STUDY

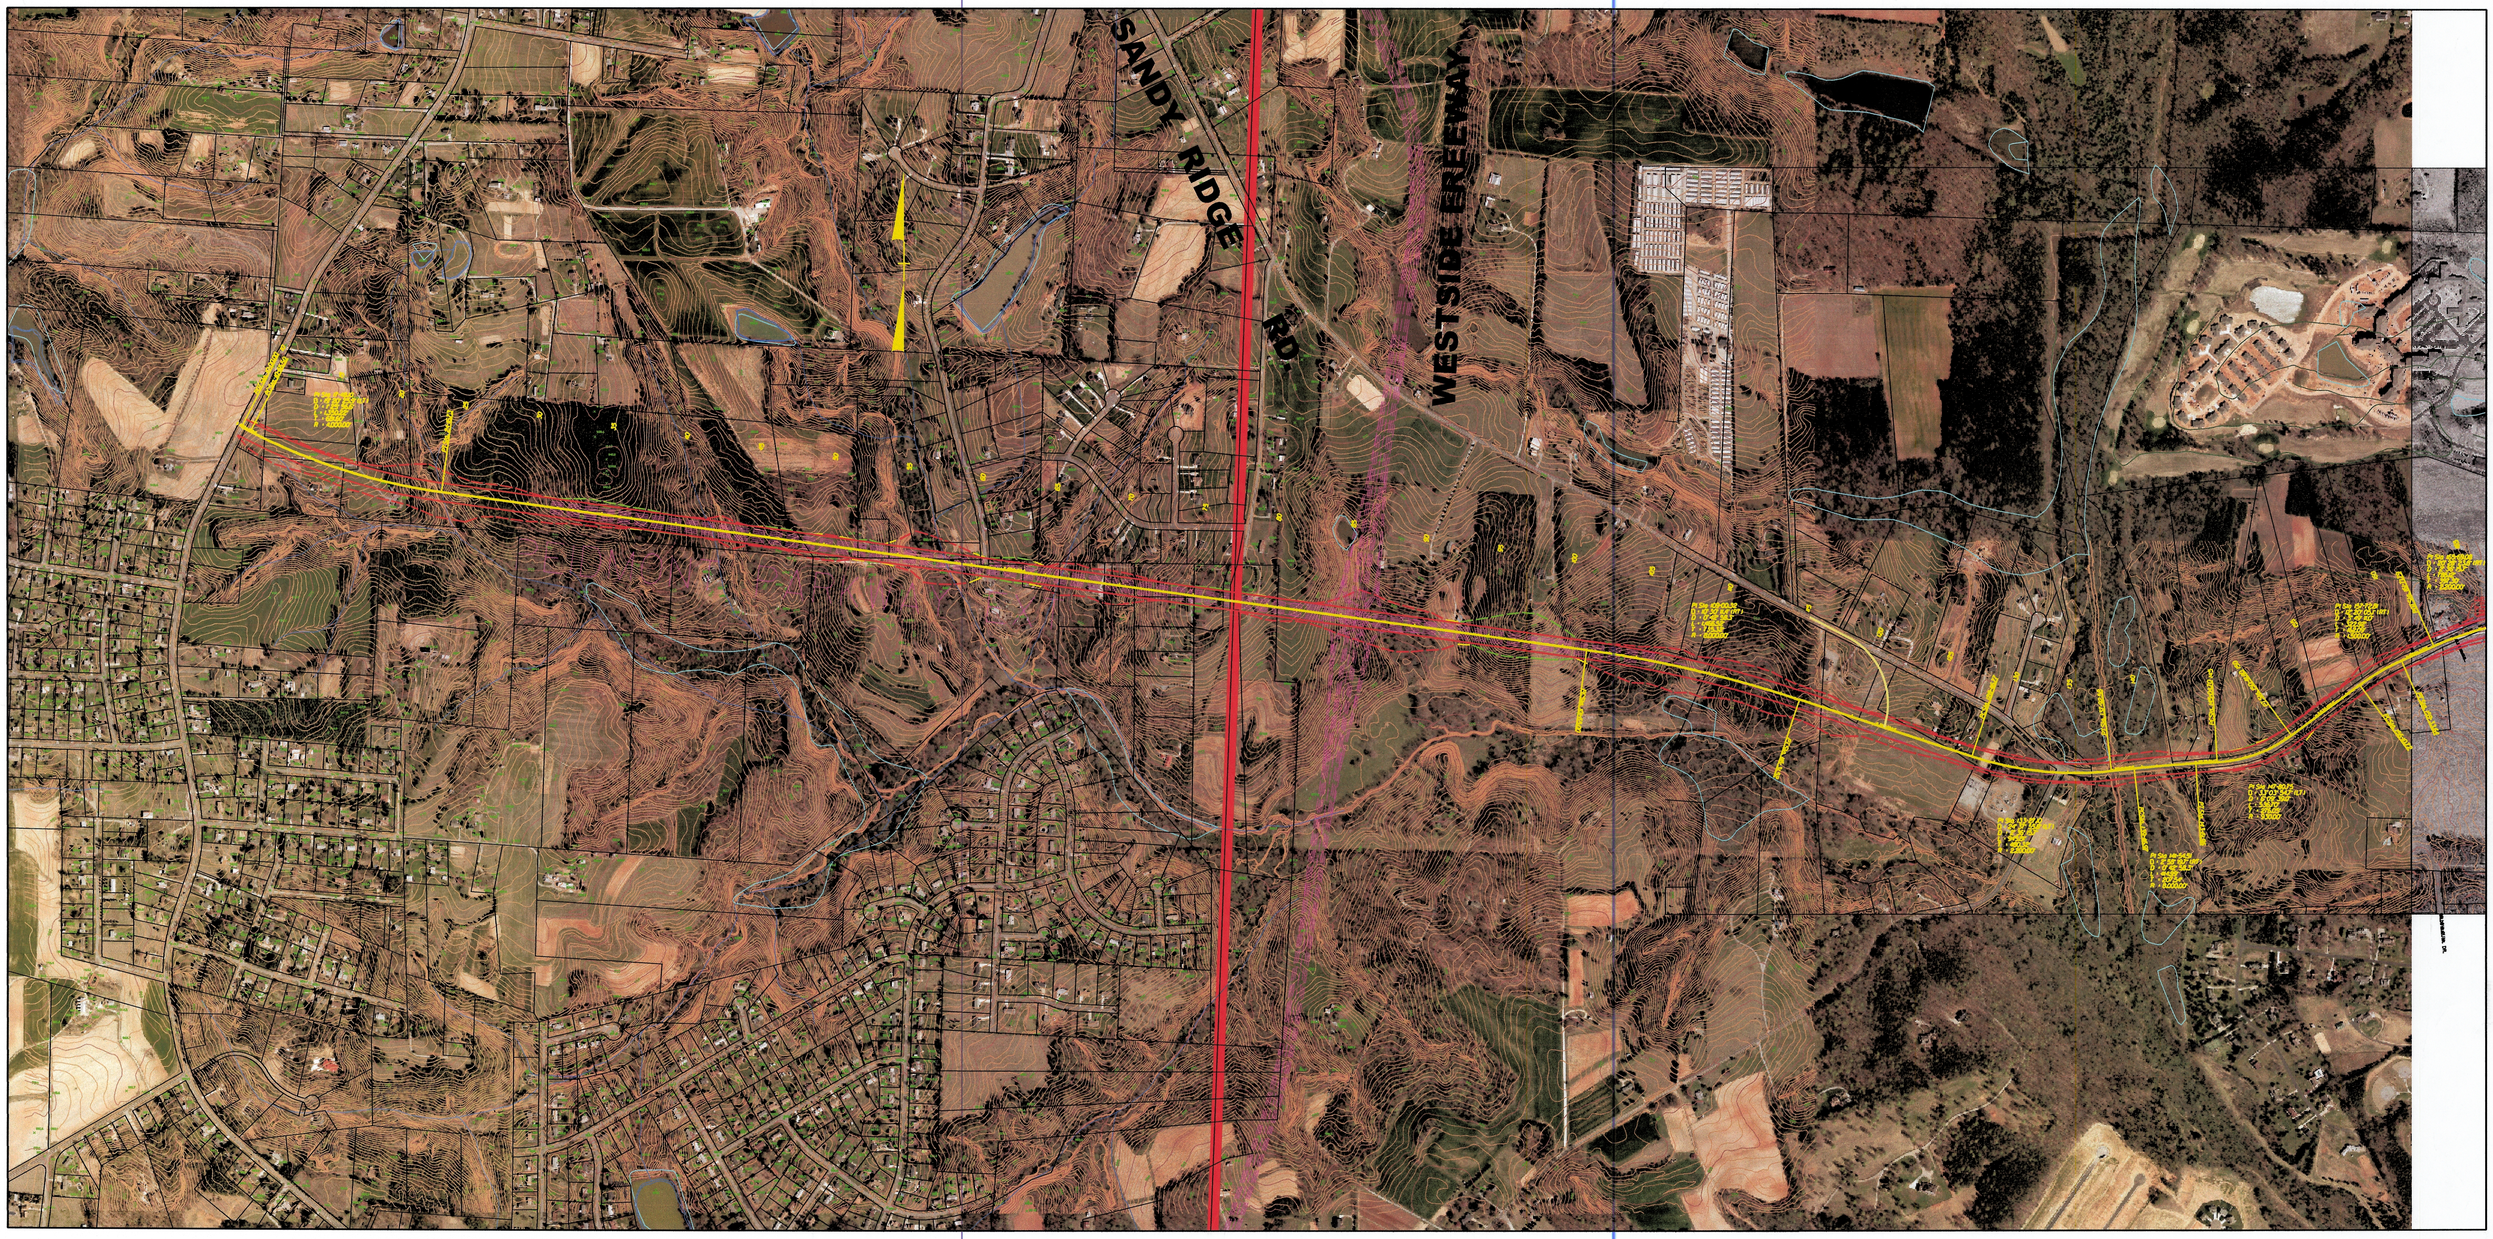

INCOMPLETE PLANS
DO NOT USE FOR R/W ACQUISITION

PRELIMINARY PLANS
DO NOT USE FOR CONSTRUCTION

GRAPHIC SCALE
500 250 0 500 1000
PLANS

LEGEND

LIMITS OF CONSTRUCTION
CUT
FILL
TRANSITION

PROPOSED ESTIMATED ROW

-Y- LINE CONCEPTS

ALTERNATIVE I

SCANNED FILE
FILE NAME Piedmont Parkway Feasibility Study Alternative I sheet 1.tif

HIGH POINT
NORTH CAROLINA'S INTERNATIONAL CITY™

HNTB
HNTB NORTH CAROLINA, P.C.
343 E. SIX FORKS ROAD, SUITE 200
Raleigh, North Carolina 27609