PIEDMONT PARKWAY FEASIBILITY STUDY

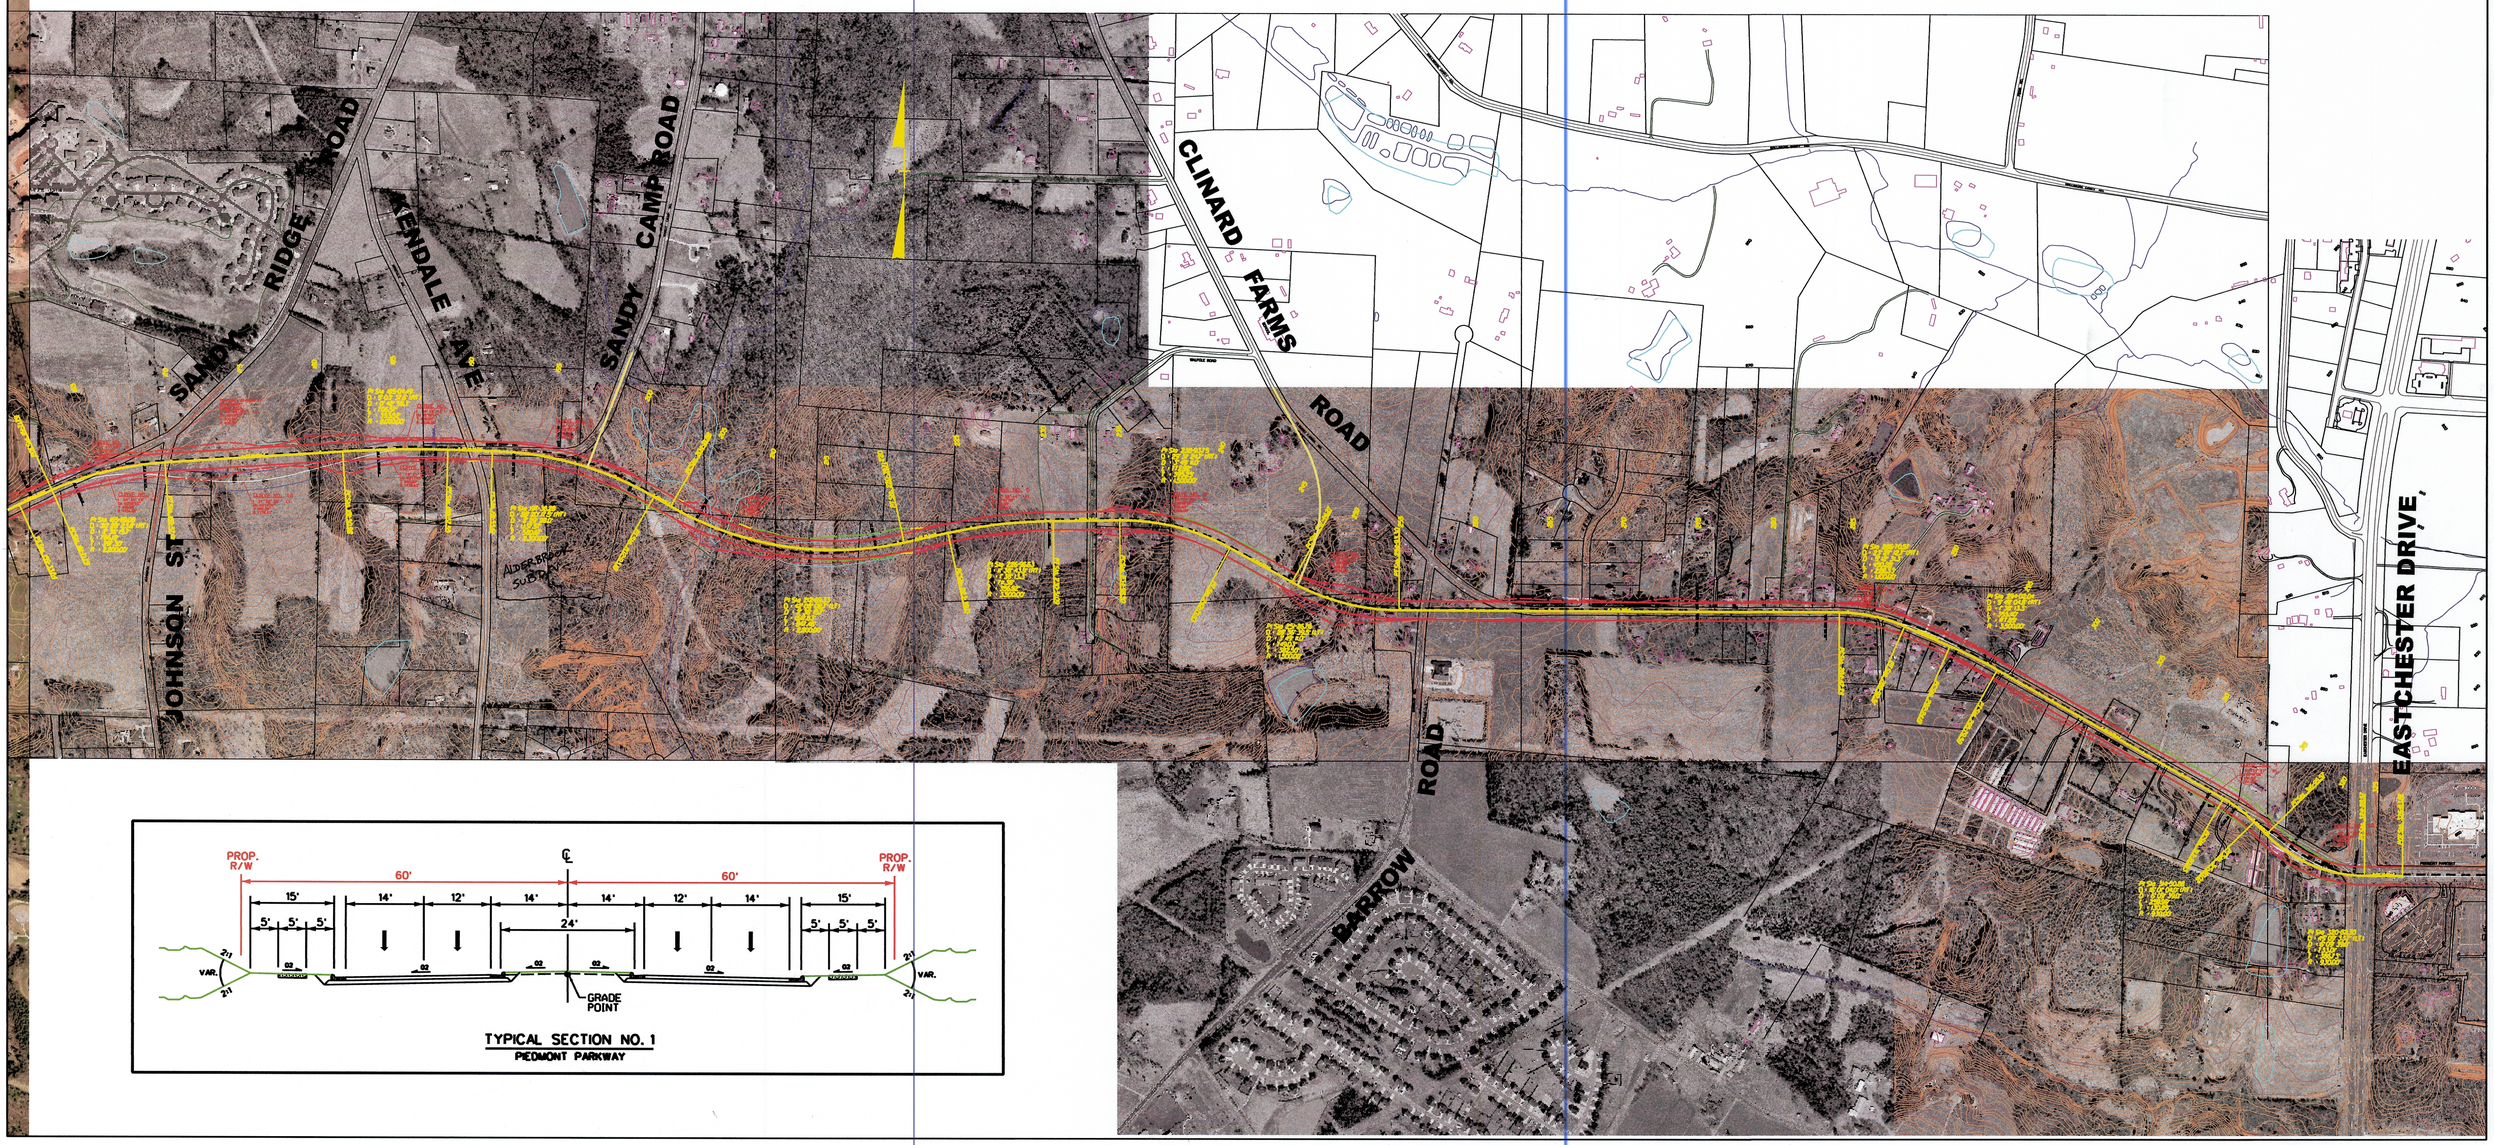

TYPICAL SECTION NO. 1
PIEDMONT PARKWAY

INCOMPLETE PLANS
DO NOT USE FOR R/W ACQUISITION

PRELIMINARY PLANS
DO NOT USE FOR CONSTRUCTION

GRAPHIC SCALE
500 250 0 500 1000
PLANS

LEGEND
LIMITS OF CONSTRUCTION
CUT
FILL
TRANSITION
PROPOSED ESTIMATED ROW
-Y- LINE CONCEPTS

ALTERNATIVE I

SCANNED FILE
FILE NAME Piedmont Parkway Feasibility Alternative1, hks

HIGH POINT
NORTH CAROLINA'S INTERNATIONAL CITY

HNTB
HNTB NORTH CAROLINA, P.C.
343 E. SIX FORKS ROAD, SUITE 200
Raleigh, North Carolina 27609