PIEDMONT PARKWAY FEASIBILITY STUDY

ALTERNATIVE I

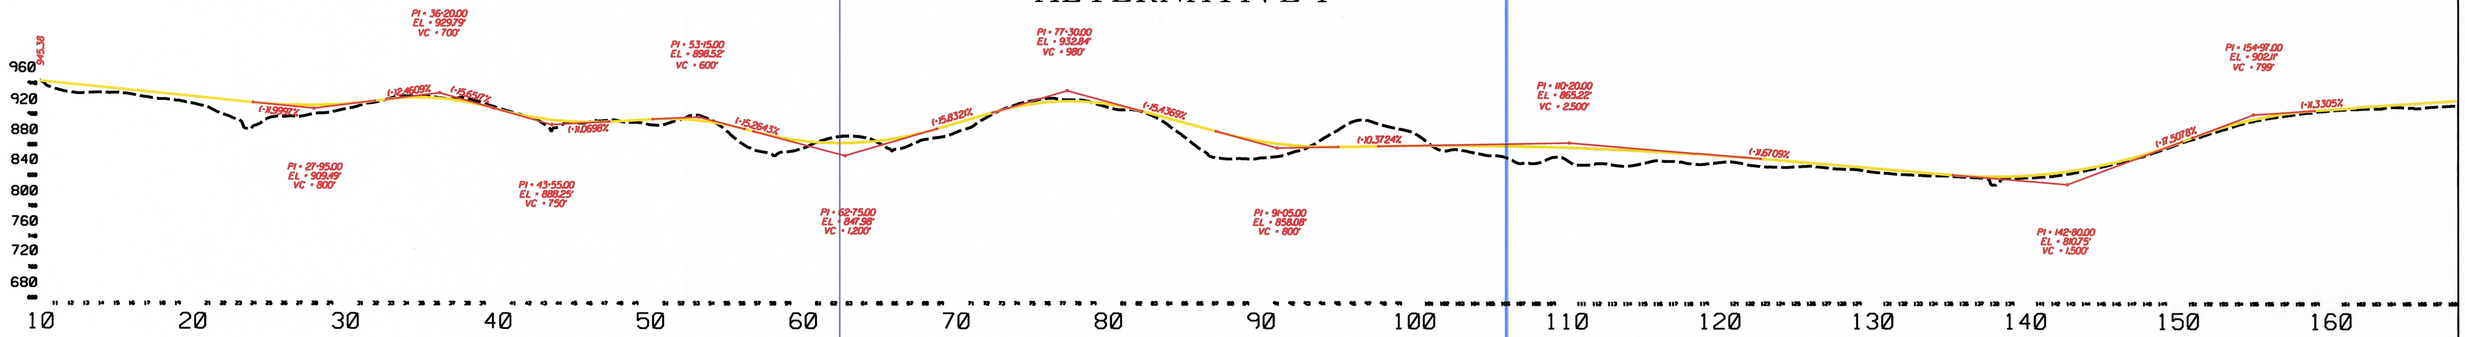

ALTERNATIVE I (CONTINUED)

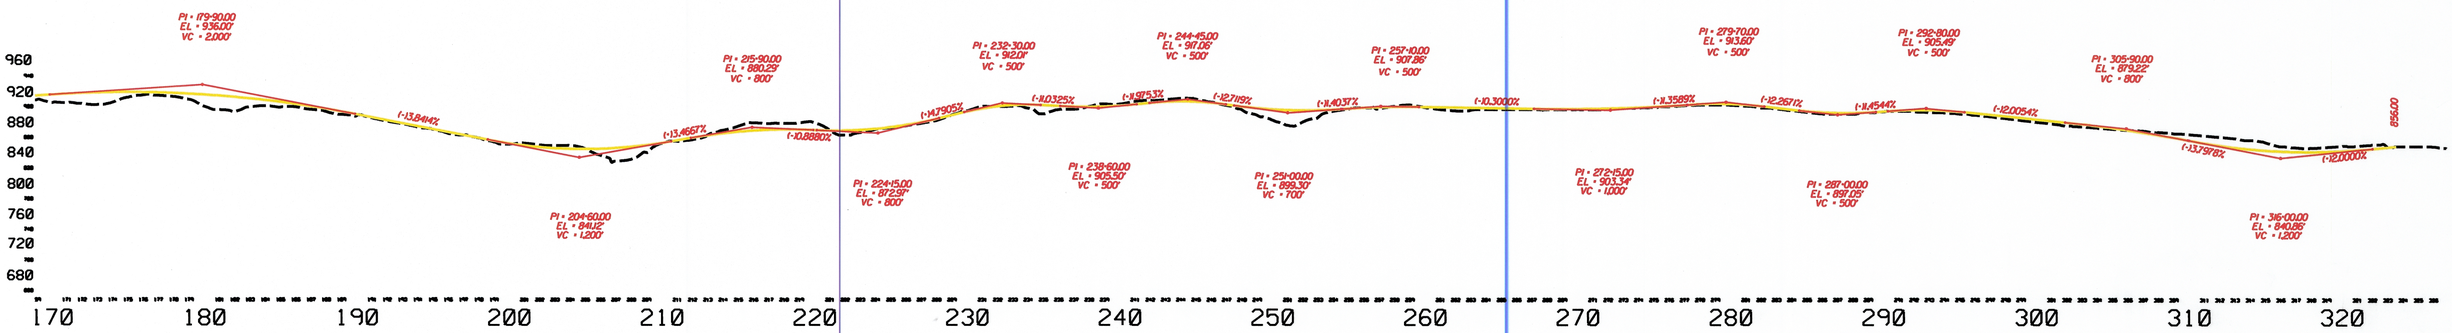

ALTERNATIVE II

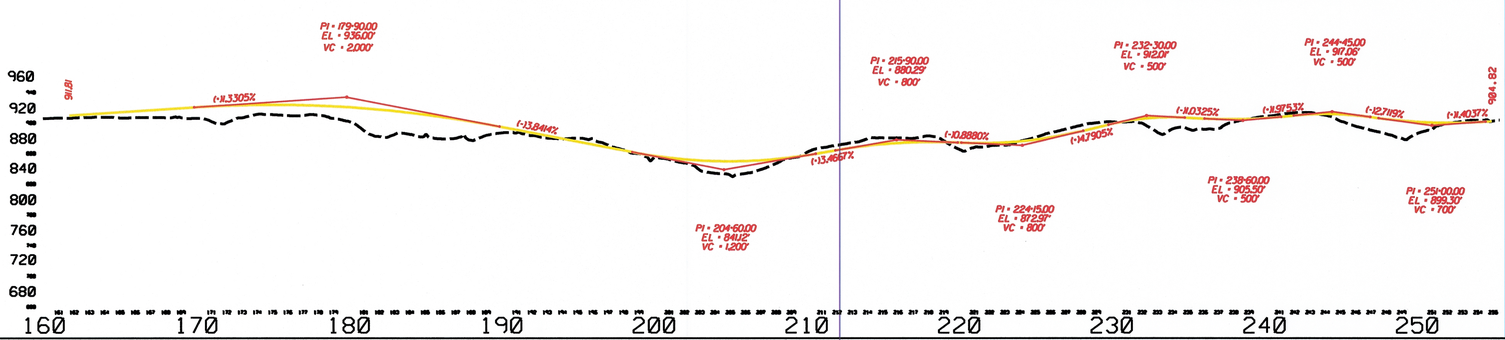

INCOMPLETE PLANS
DO NOT USE FOR R/W ACQUISITION

PRELIMINARY PLANS
DO NOT USE FOR CONSTRUCTION

GRAPHIC SCALE
500 250 0 500 1000
PLANS

PROFILES

SCANNED FILE
FILE NAME Piedmont Parkway Feasibility study Profiles, nks

HIGH POINT
NORTH CAROLINA'S INTERNATIONAL CITY℠

HNTB
HNTB NORTH CAROLINA, P.C.
343 E. SIX FORKS ROAD, SUITE 200
Raleigh, North Carolina 27609