JOHNSON STREET /SANDY RIDGE ROAD STUDY
ALTERNATE 1

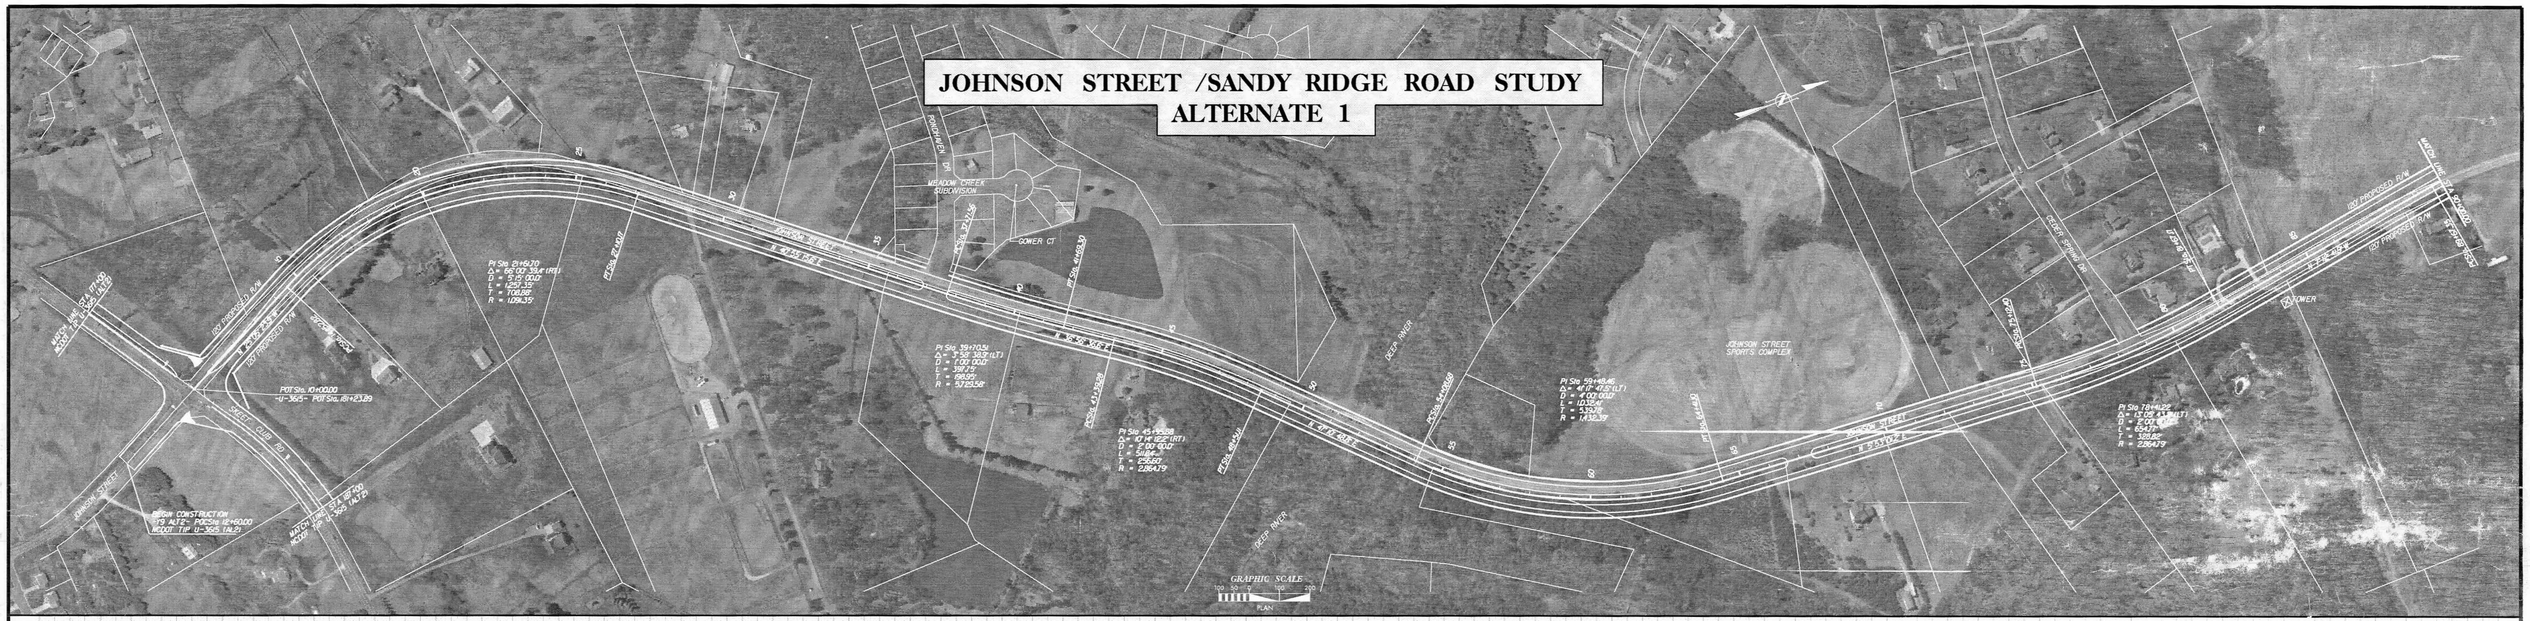

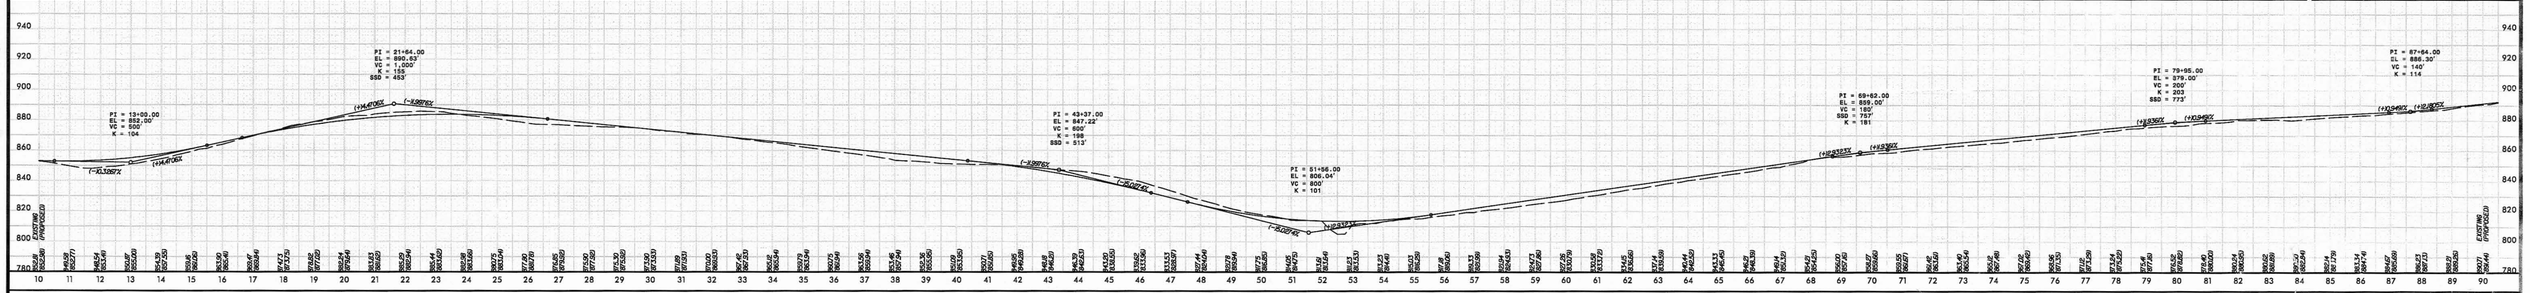

GRAPHIC SCALES

PROFILE (VERTICAL)

PROFILE (HORIZONTAL)

PREPARED IN THE OFFICE OF:
Kimley-Horn and Associates, Inc.
P.O. BOX 33068 – RALEIGH, NORTH CAROLINA 27636-3068
PHONE: (919) 677-2000 FAX: (919) 677-2050

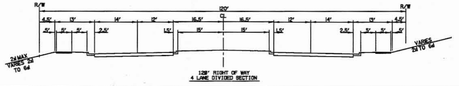

DRAFT

SHEET 1