JOHNSON STREET /SANDY RIDGE ROAD STUDY
ALTERNATE 2

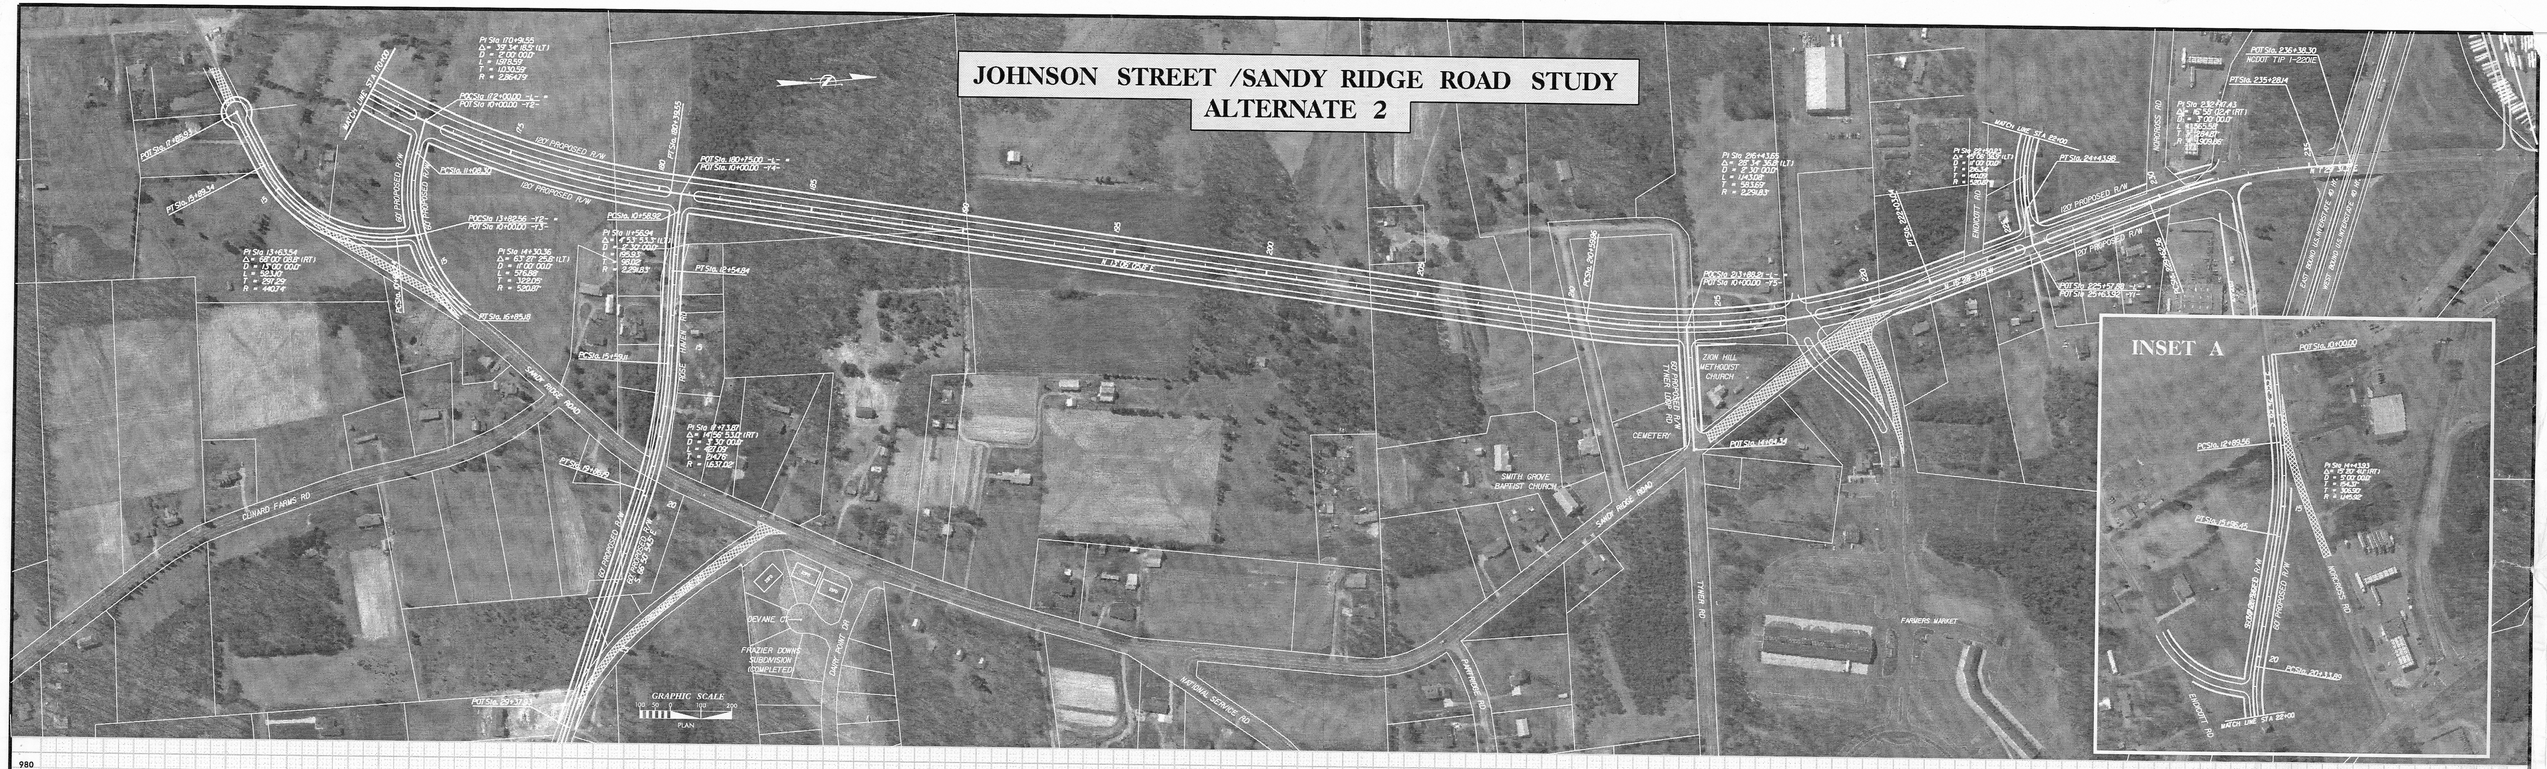

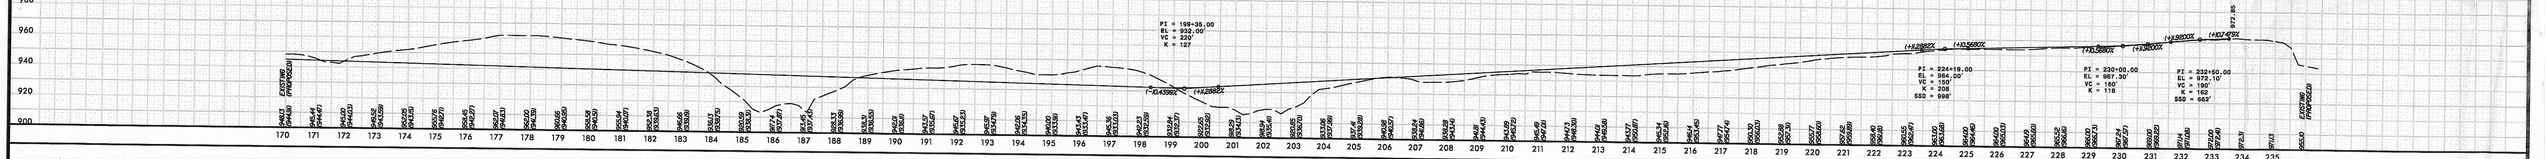

GRAPHIC SCALES

PROFILE (VERTICAL)

PROFILE (HORIZONTAL)

PREPARED IN THE OFFICE OF:

Kimley-Horn and Associates, Inc.

P.O.BOX 33068 - RALEIGH, NORTH CAROLINA 27636-3068
PHONE: (919) 677-2000 FAX: (919) 677-2050

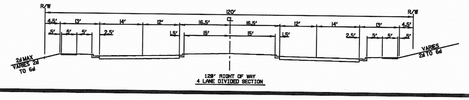

DRAFT

SHEET 5