PIEDMONT PARKWAY EXTENSION FEASIBILITY STUDY
CITY OF HIGH POINT, NC

PROJECT REFERENCE NO.	41253
PIEDMONT PARKWAY EXT.	

HNTB NORTH CAROLINA, P.C.
343 E. SIX FORKS ROAD, SUITE 200
Raleigh, North Carolina 27609

HIGH POINT
NORTH CAROLINA'S INTERNATIONAL CITY™

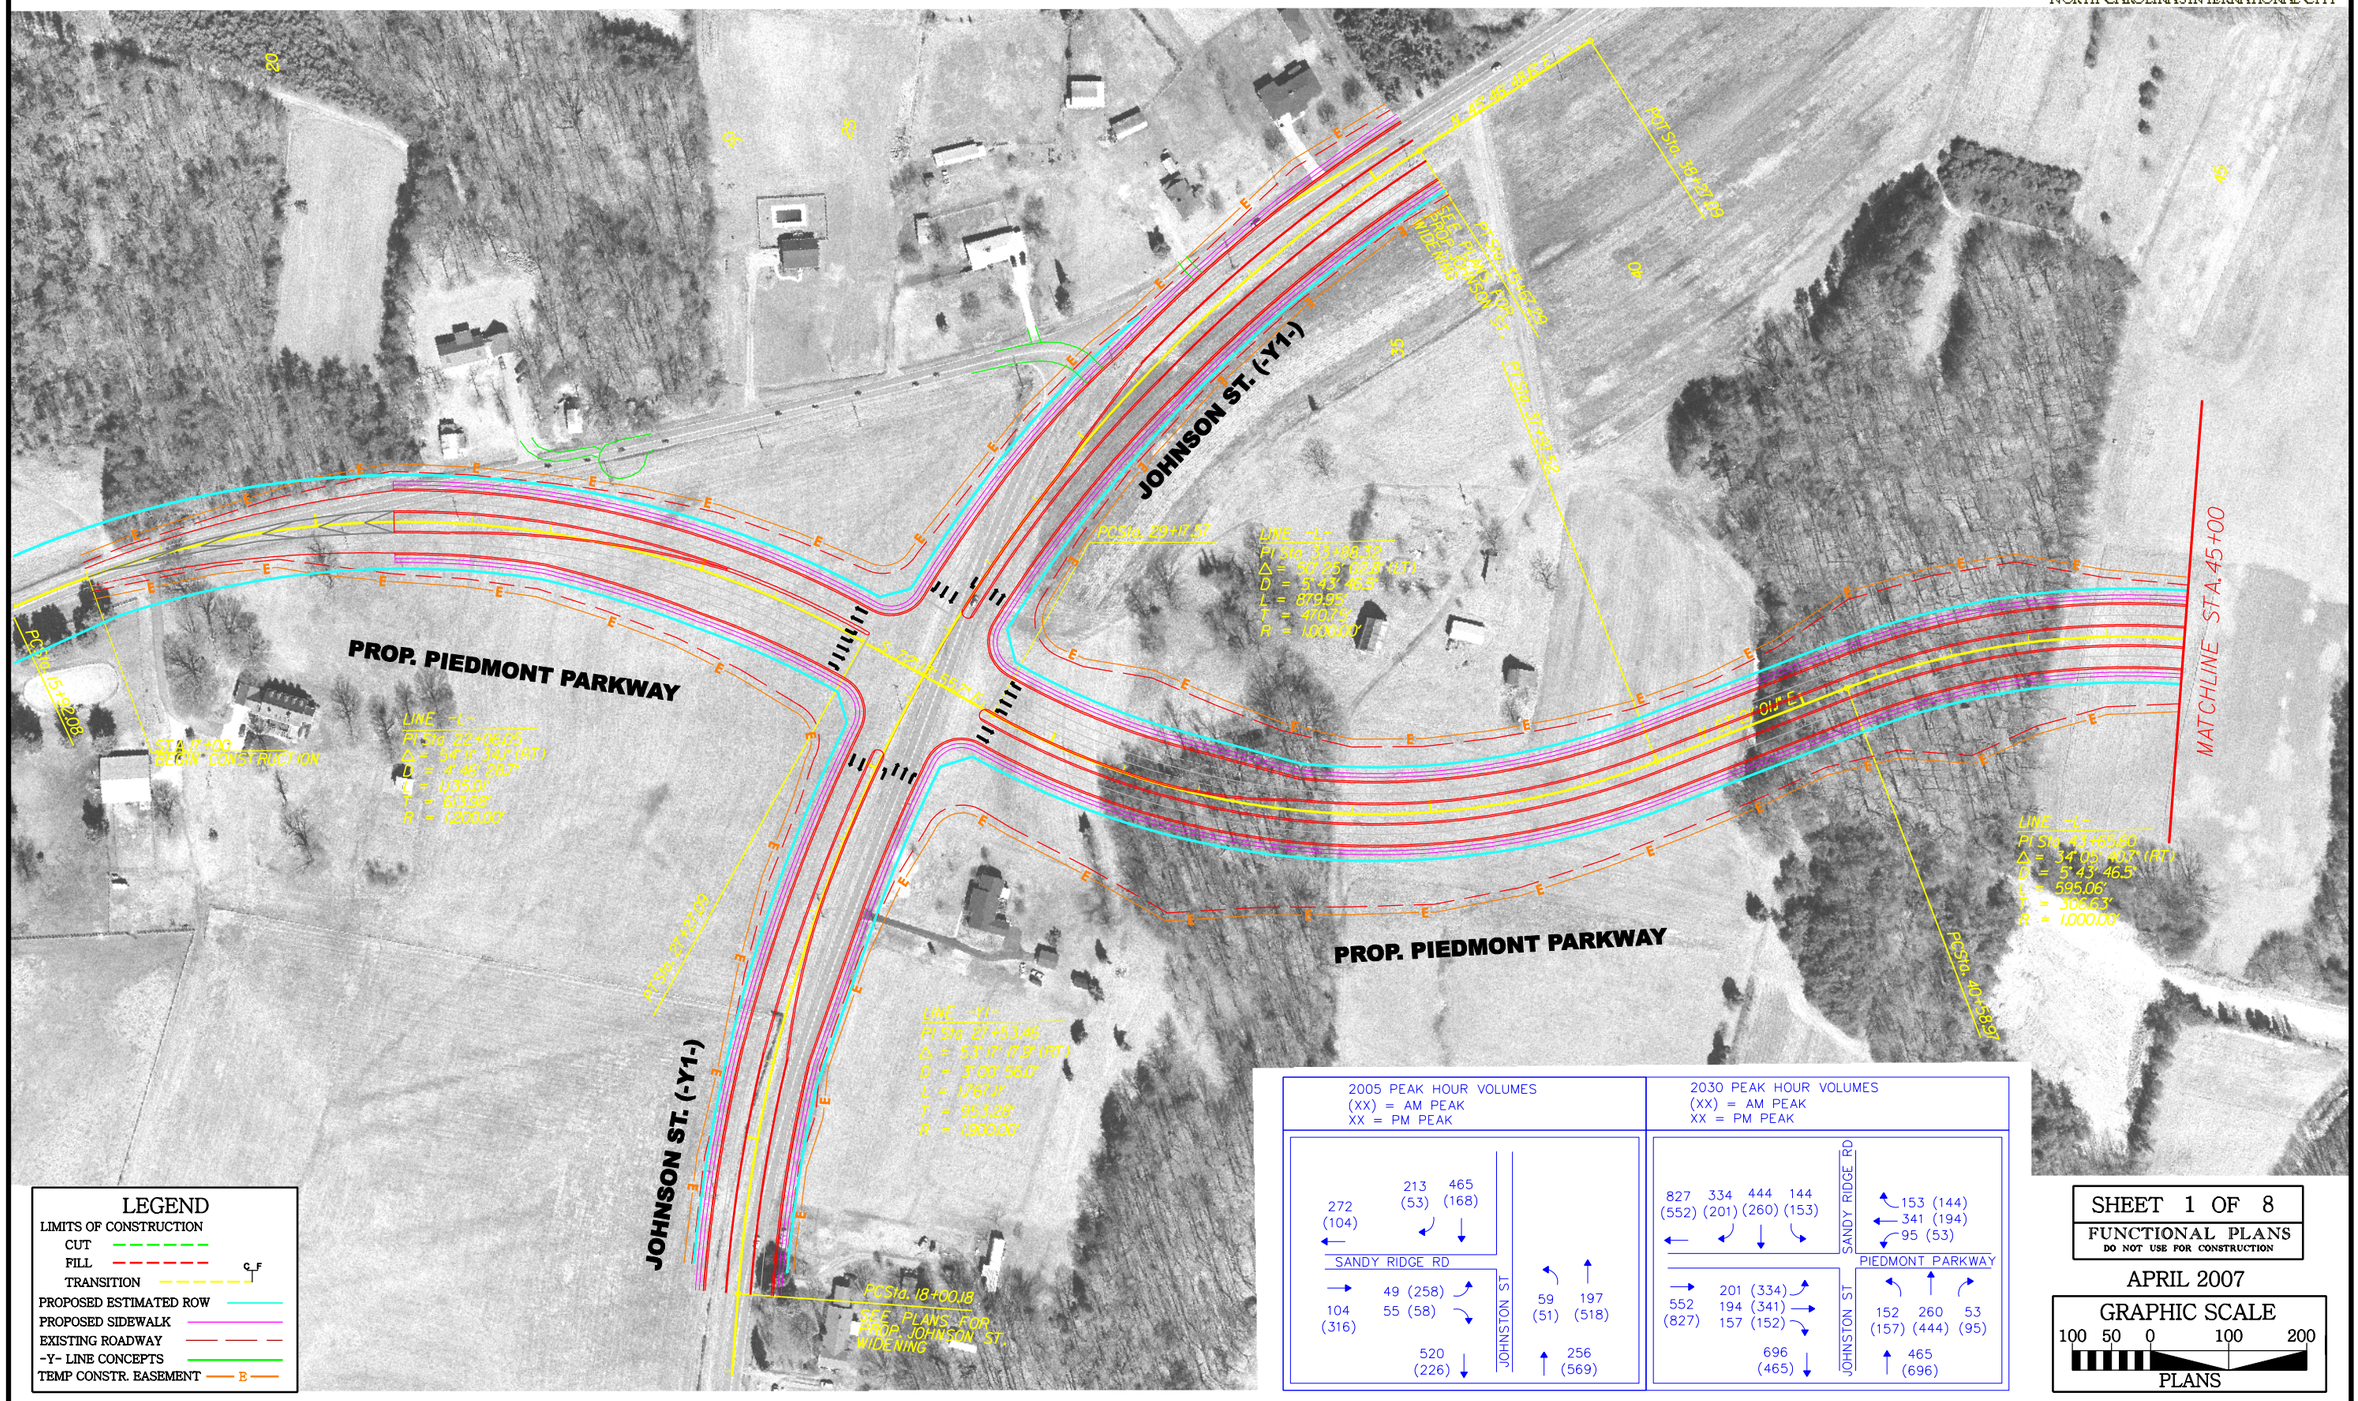

SHEET 1 OF 8
FUNCTIONAL PLANS
DO NOT USE FOR CONSTRUCTION

APRIL 2007

GRAPHIC SCALE
100 50 0 100 200
PLANS