CROSS SECTION VIEW

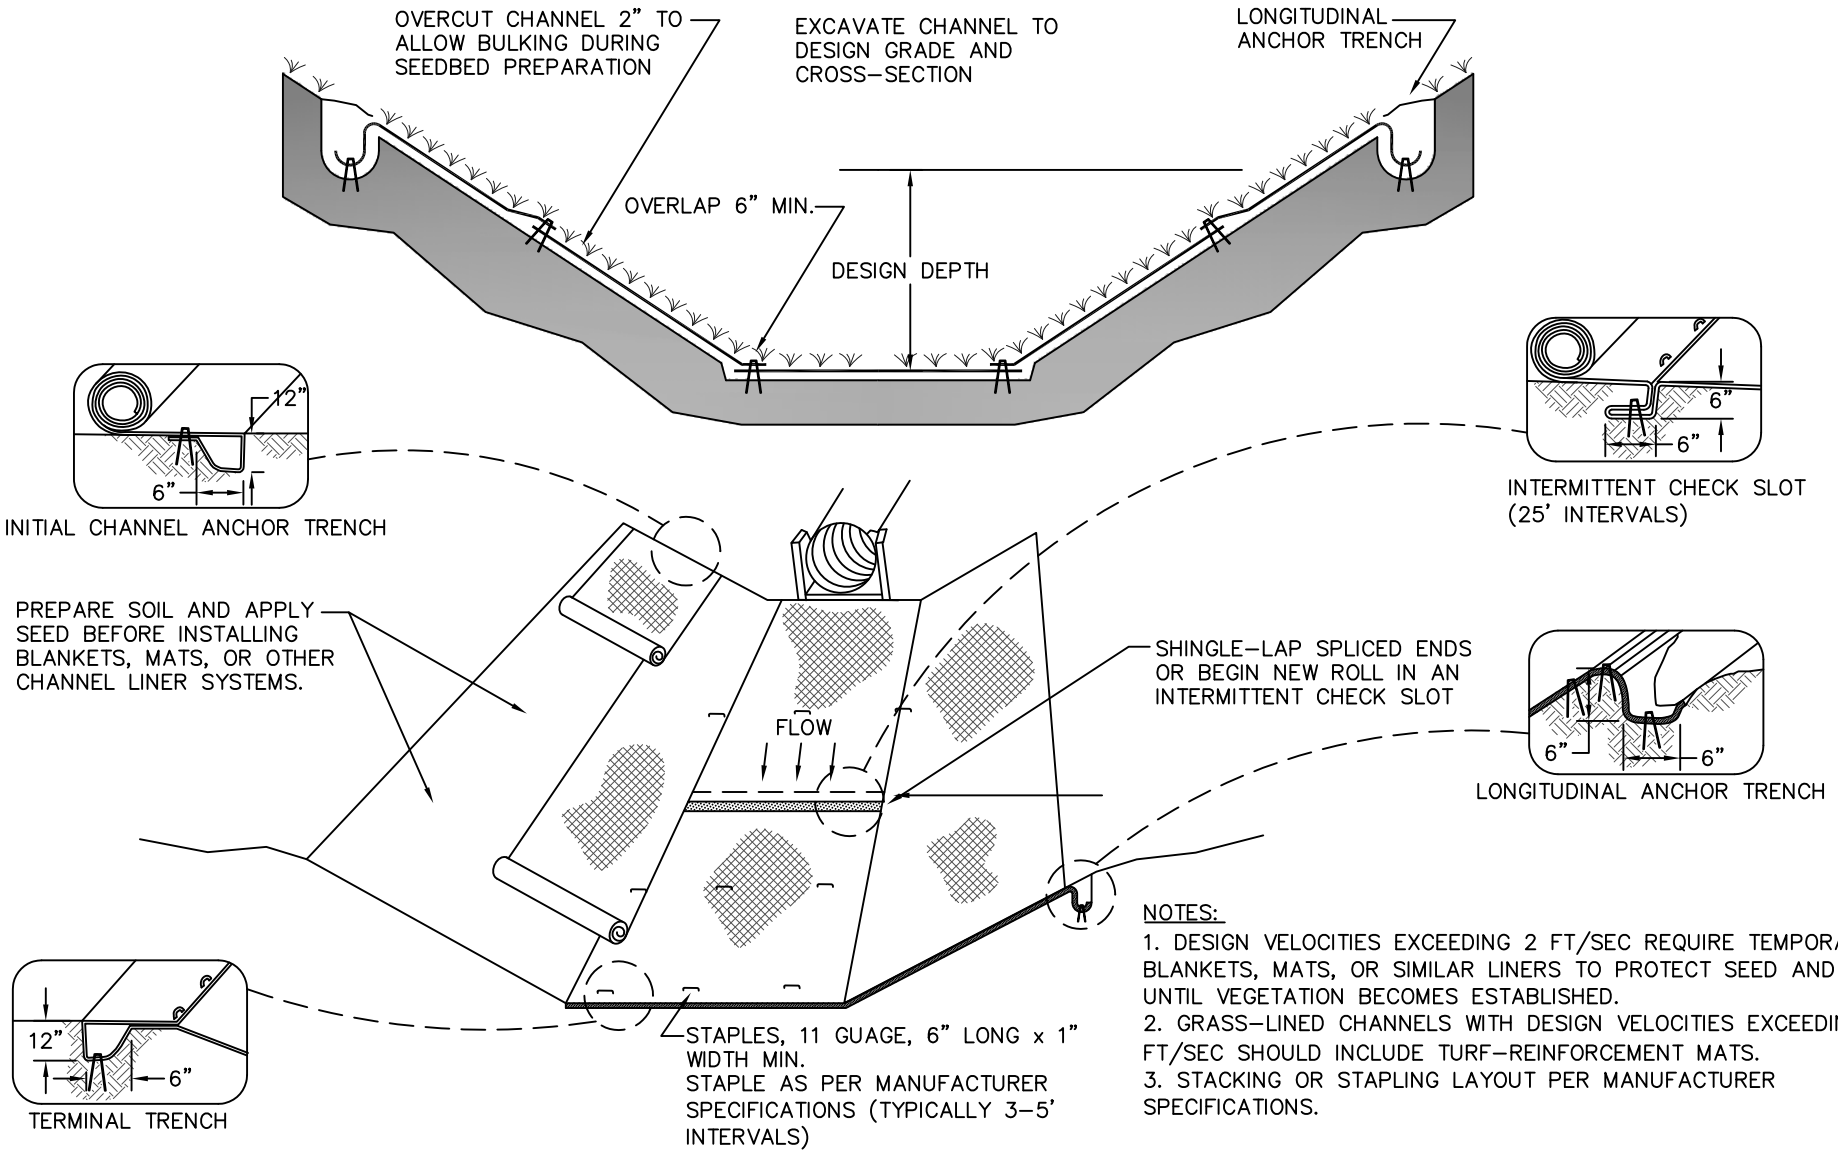

NOTES:

1. DESIGN VELOCITIES EXCEEDING 2 FT/SEC REQUIRE TEMPORARY BLANKETS, MATS, OR SIMILAR LINERS TO PROTECT SEED AND SOIL UNTIL VEGETATION BECOMES ESTABLISHED.
2. GRASS-LINED CHANNELS WITH DESIGN VELOCITIES EXCEEDING 6 FT/SEC SHOULD INCLUDE TURF-REINFORCEMENT MATS.
3. STACKING OR STAPLING LAYOUT PER MANUFACTURER SPECIFICATIONS.

CITY OF HIGH POINT
NORTH CAROLINA
ENGINEERING SERVICES DEPARTMENT

APPROVED FEBRUARY 17, 2009

BKR

DIRECTOR

ISSUED 2-17-09	
REVISIONS	

STANDARD DRAWING FOR

DRAINAGE DITCH STABILIZATION

FOR GRASS CHANNELS WITH EROSION CONTROL LINER

DR_DIT_STA2.DWG

604.01

SHEET 1 OF 1