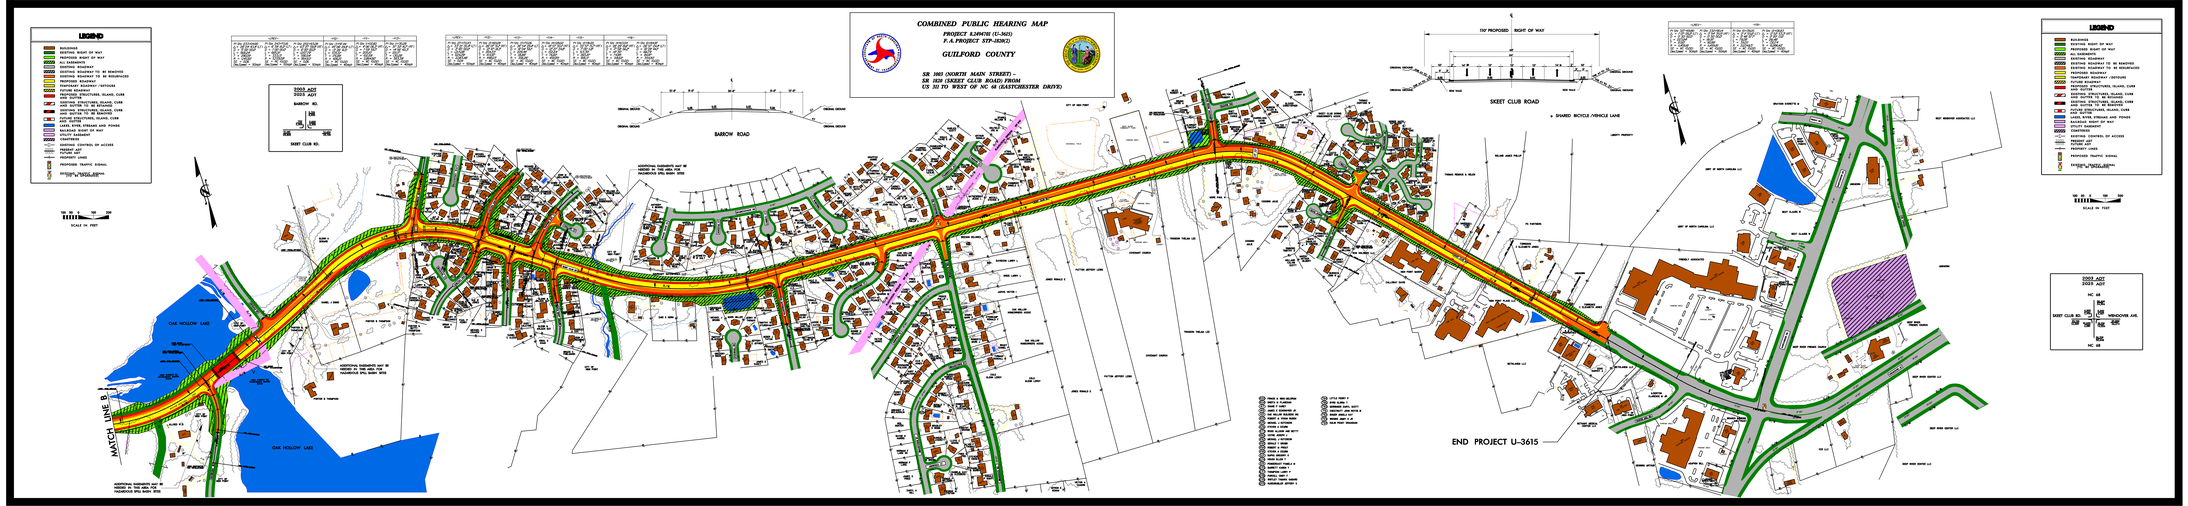
COMBINED PUBLIC HEARING MAP
PROJECT LOPACIN (U-3615)
F.A. PROJECT STP-1020(2)
GUILFORD COUNTY
SR 1003 (NORTH MAIN STREET) --
SR 1020 (SKEET CLUB ROAD) FROM
US 311 TO WEST OF NC 68 (EASTCHESTER DRIVE)
LEGEND
BUILDINGS
EXISTING RIGHT OF WAY
PROPOSED RIGHT OF WAY
ALL EASEMENTS
EXISTING ROADWAY
EXISTING ROADWAY TO BE REMOVED
EXISTING ROADWAY TO BE RESURFACED
PROPOSED ROADWAY
TEMPORARY ROADWAY/DETOURS
FUTURE ROADWAY
PROPOSED STRUCTURES, ISLANDS, CURB AND GUTTER
EXISTING STRUCTURES, ISLAND, CURB
FUTURE STRUCTURES, ISLAND, CURB
EXISTING STRUCTURES TO BE REMOVED
FUTURE STRUCTURES TO BE REMOVED
LAKES, PONDS, STREAMS AND POND
RAILROAD RIGHT OF WAY
UTILITY EASEMENT
CONSTRUCTION
EXISTING CONTROL OF ACCESS
PROPERTY LINE
PROPERTY LINES
PROPOSED TRAFFIC SIGNAL
SCALE IN FEET
2003 ADT
2023 ADT
BARROW RD.
SKEET CLUB RD.
BARROW ROAD
SKEET CLUB ROAD
150' PROPOSED RIGHT OF WAY
SHARED BICYCLE/VEHICLE LANE
OAK HOLLOW LAKE
MATCH LINE B
END PROJECT U-3615
ROLL 3