PIEDMONT PARKWAY FEASIBILITY STUDY

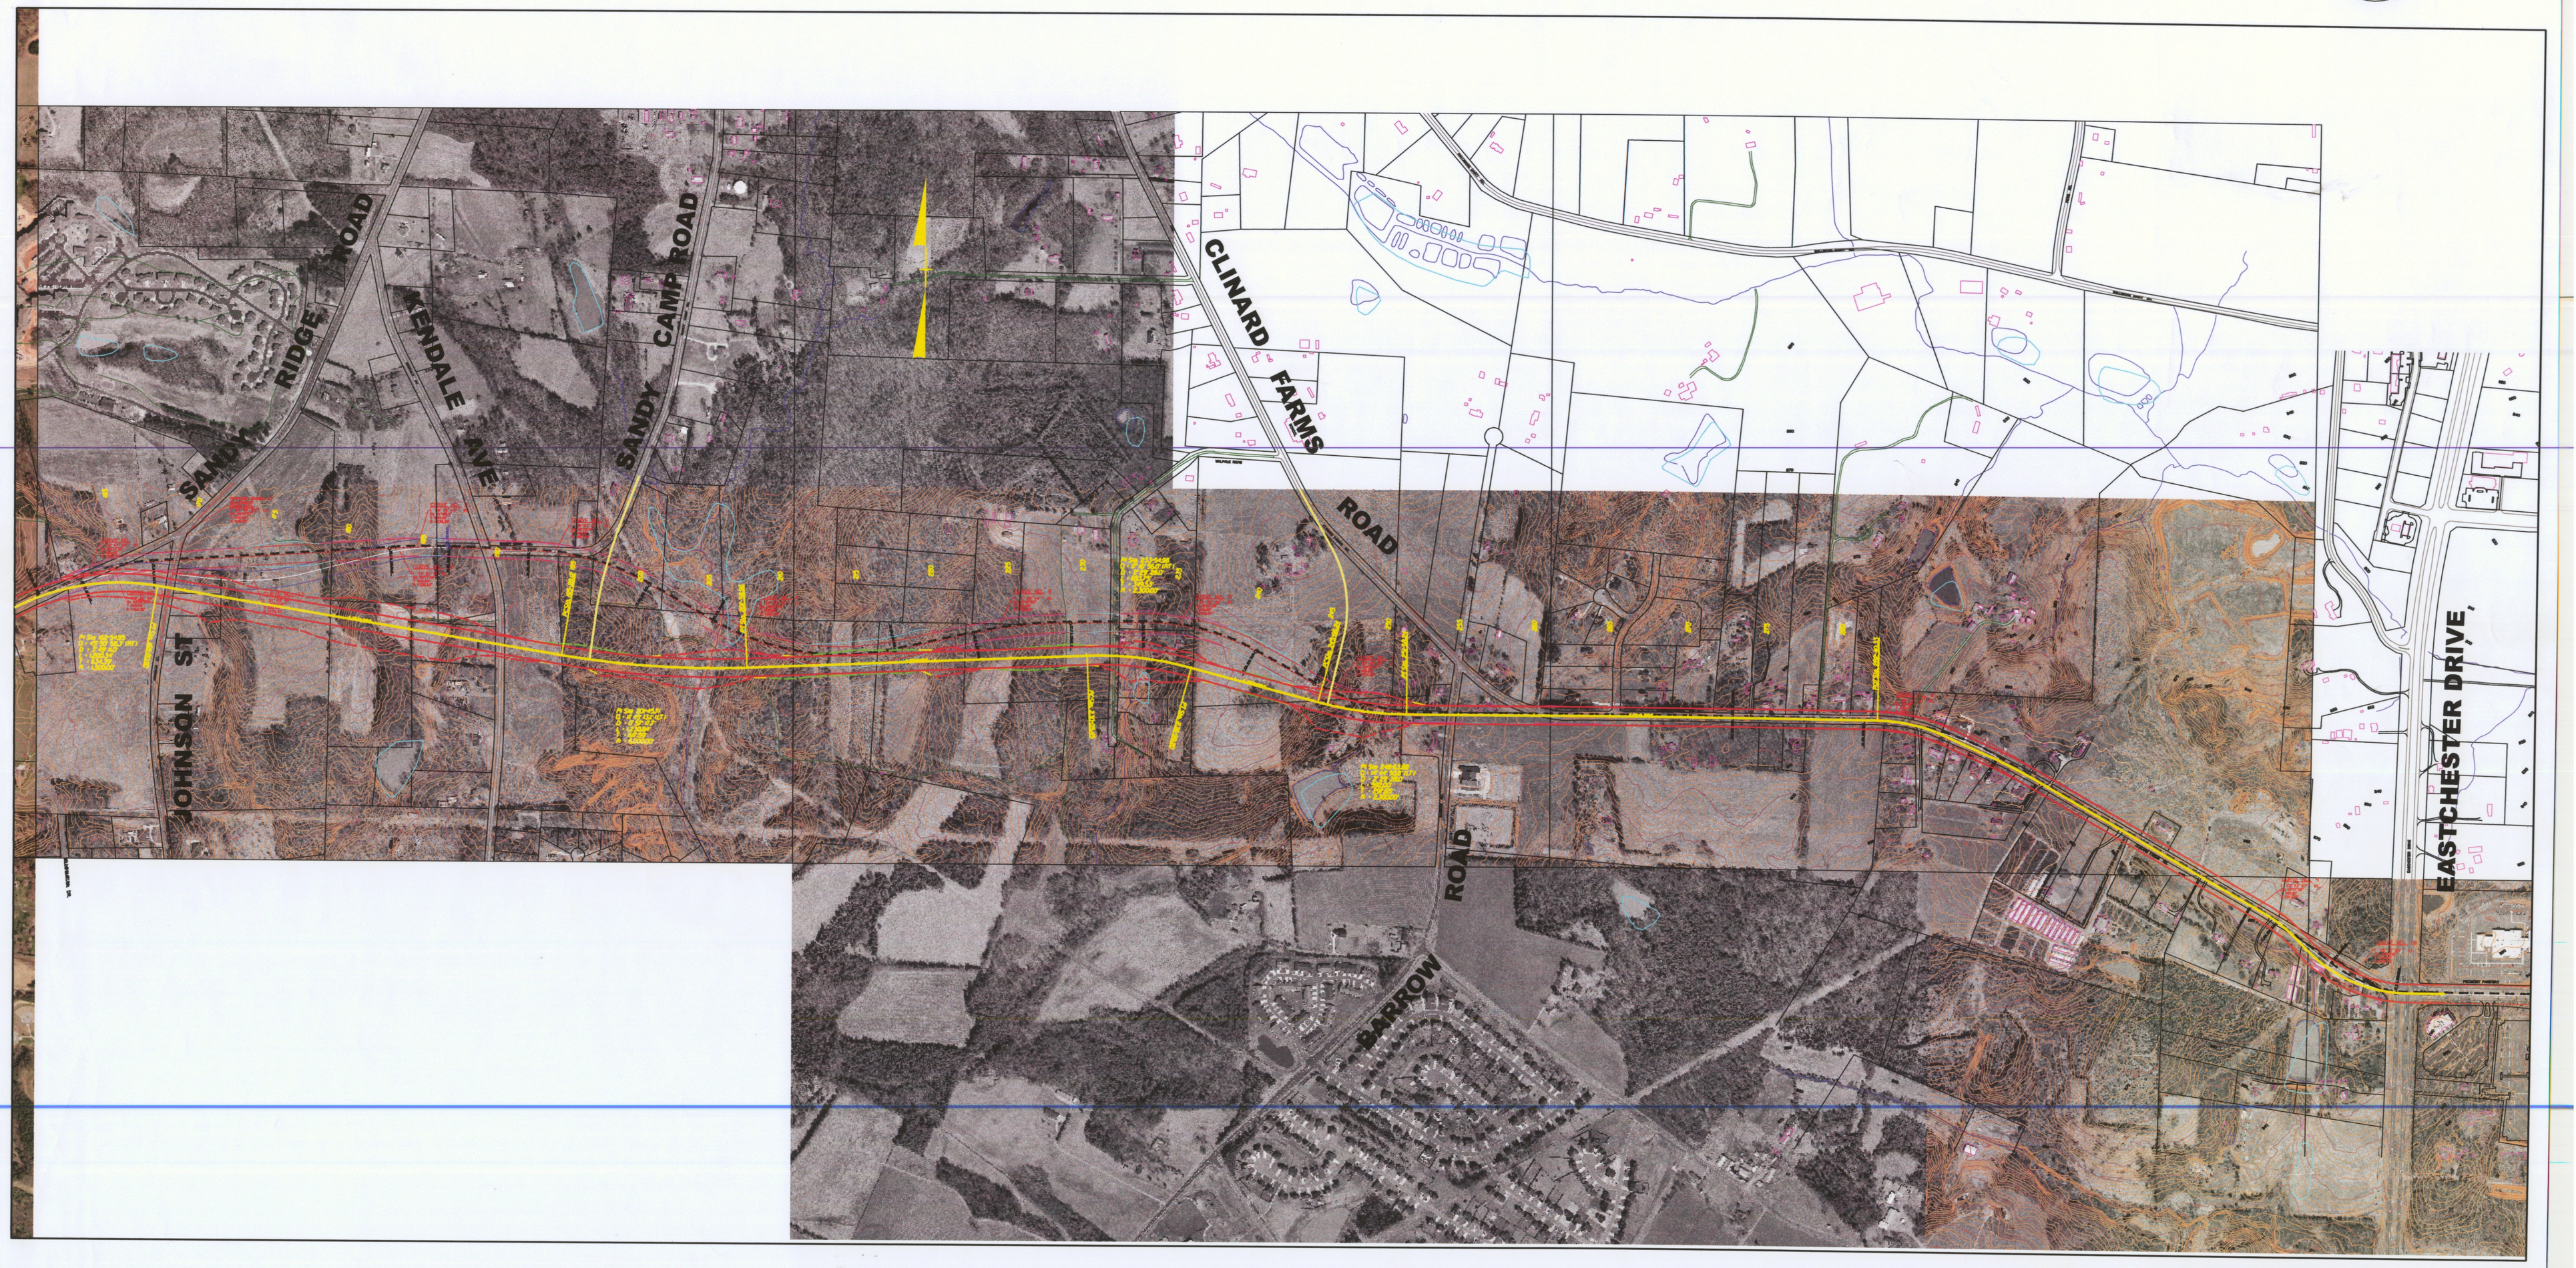

INCOMPLETE PLANS
DO NOT USE FOR R/W ACQUISITION
PRELIMINARY PLANS
DO NOT USE FOR CONSTRUCTION

GRAPHIC SCALE
500 250 0 500 1000
PLANS

LEGEND
LIMITS OF CONSTRUCTION
CUT
FILL
TRANSITION
PROPOSED ESTIMATED ROW
-Y- LINE CONCEPTS

ALTERNATIVE II

SCANNED FILE
FILE NAME Piedmont Parkway Feasibility Study, Alternative II

HIGH POINT
NORTH CAROLINA'S INTERNATIONAL CITY

HNTB
HNTB NORTH CAROLINA, P.C.
343 E. SIX FORKS ROAD, SUITE 200
Raleigh, North Carolina 27609