3/4" to 2" Manifolded Backflow Preventers In an Above Ground Box
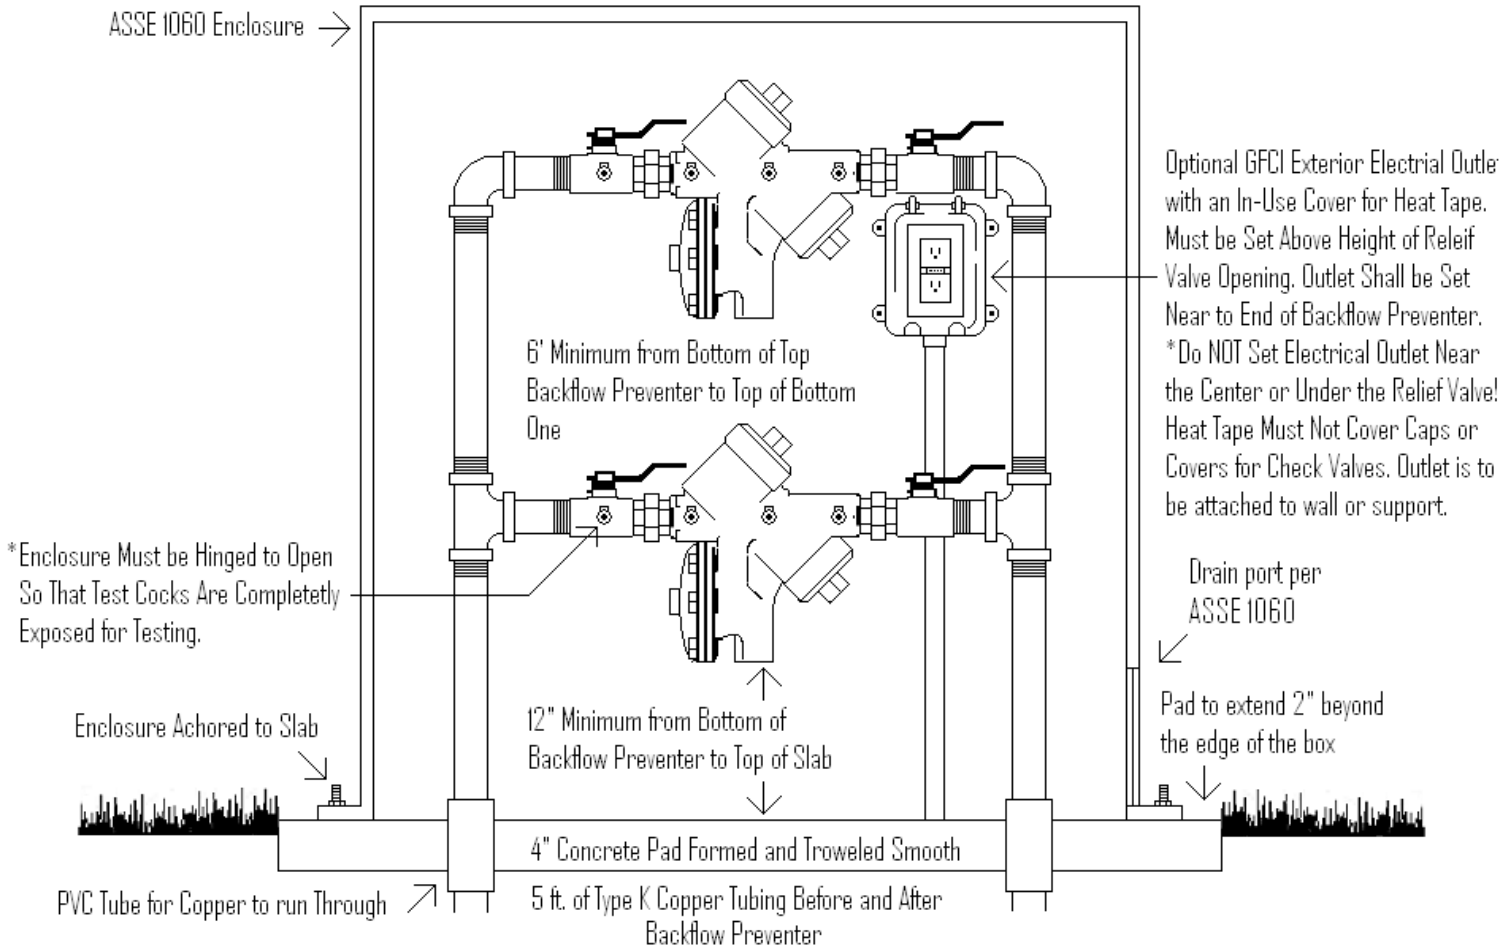
INSTALLATION DRAWING #006, OCTOBER 11, 2007 M.T.B.